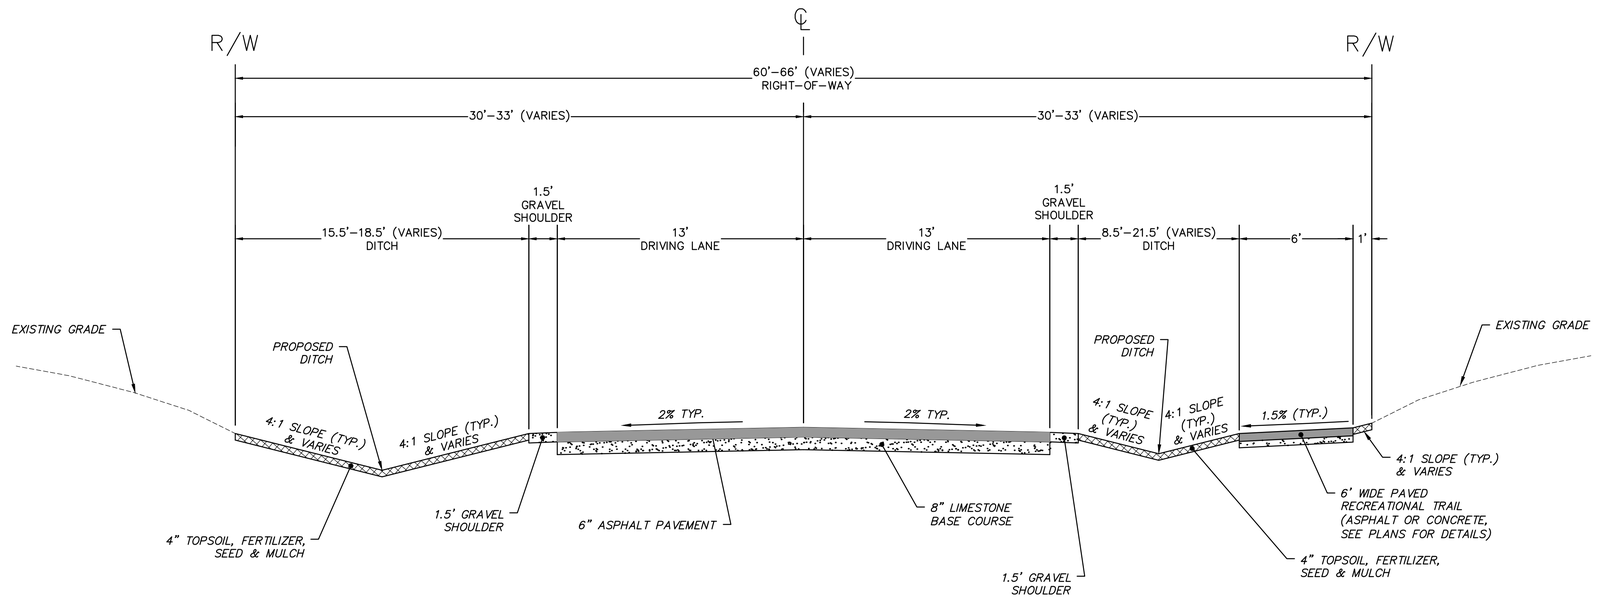

BAY LANE DRIVE
RURAL TYPICAL SECTION

DATE	DESCRIPTION

raSmith
CREATIVITY BEYOND ENGINEERING
16745 W. Bluemound Road
Brookfield, WI 53005-5938
(262) 781-1000
rasmith.com
Brookfield, WI | Appleton, WI | Madison, WI | Cedarburg, WI | Mount Pleasant, WI
Naperville, IL | Pittsburgh, PA | Irvine, CA

CITY OF MUSKEGO
WAUKESHA COUNTY, WISCONSIN

BAY LANE DRIVE
TYPICAL SECTIONS

© COPYRIGHT 2018
R.A. Smith, Inc.

DATE: **8–24–18**

SCALE: **N.T.S.**

JOB NO. **1170593**

PROJECT MANAGER:
TIM G. BARBEAU P.E., P.L.S.

DESIGNED BY: **RMM**

CHECKED BY: **TGB**

SHEET NUMBER
3

H:\1170593\Dwg\Plan Set\1170593-TYP_SEC01.dwg, 3 Typical Section-2, 8/29/2018 8:34:26 AM, rmm