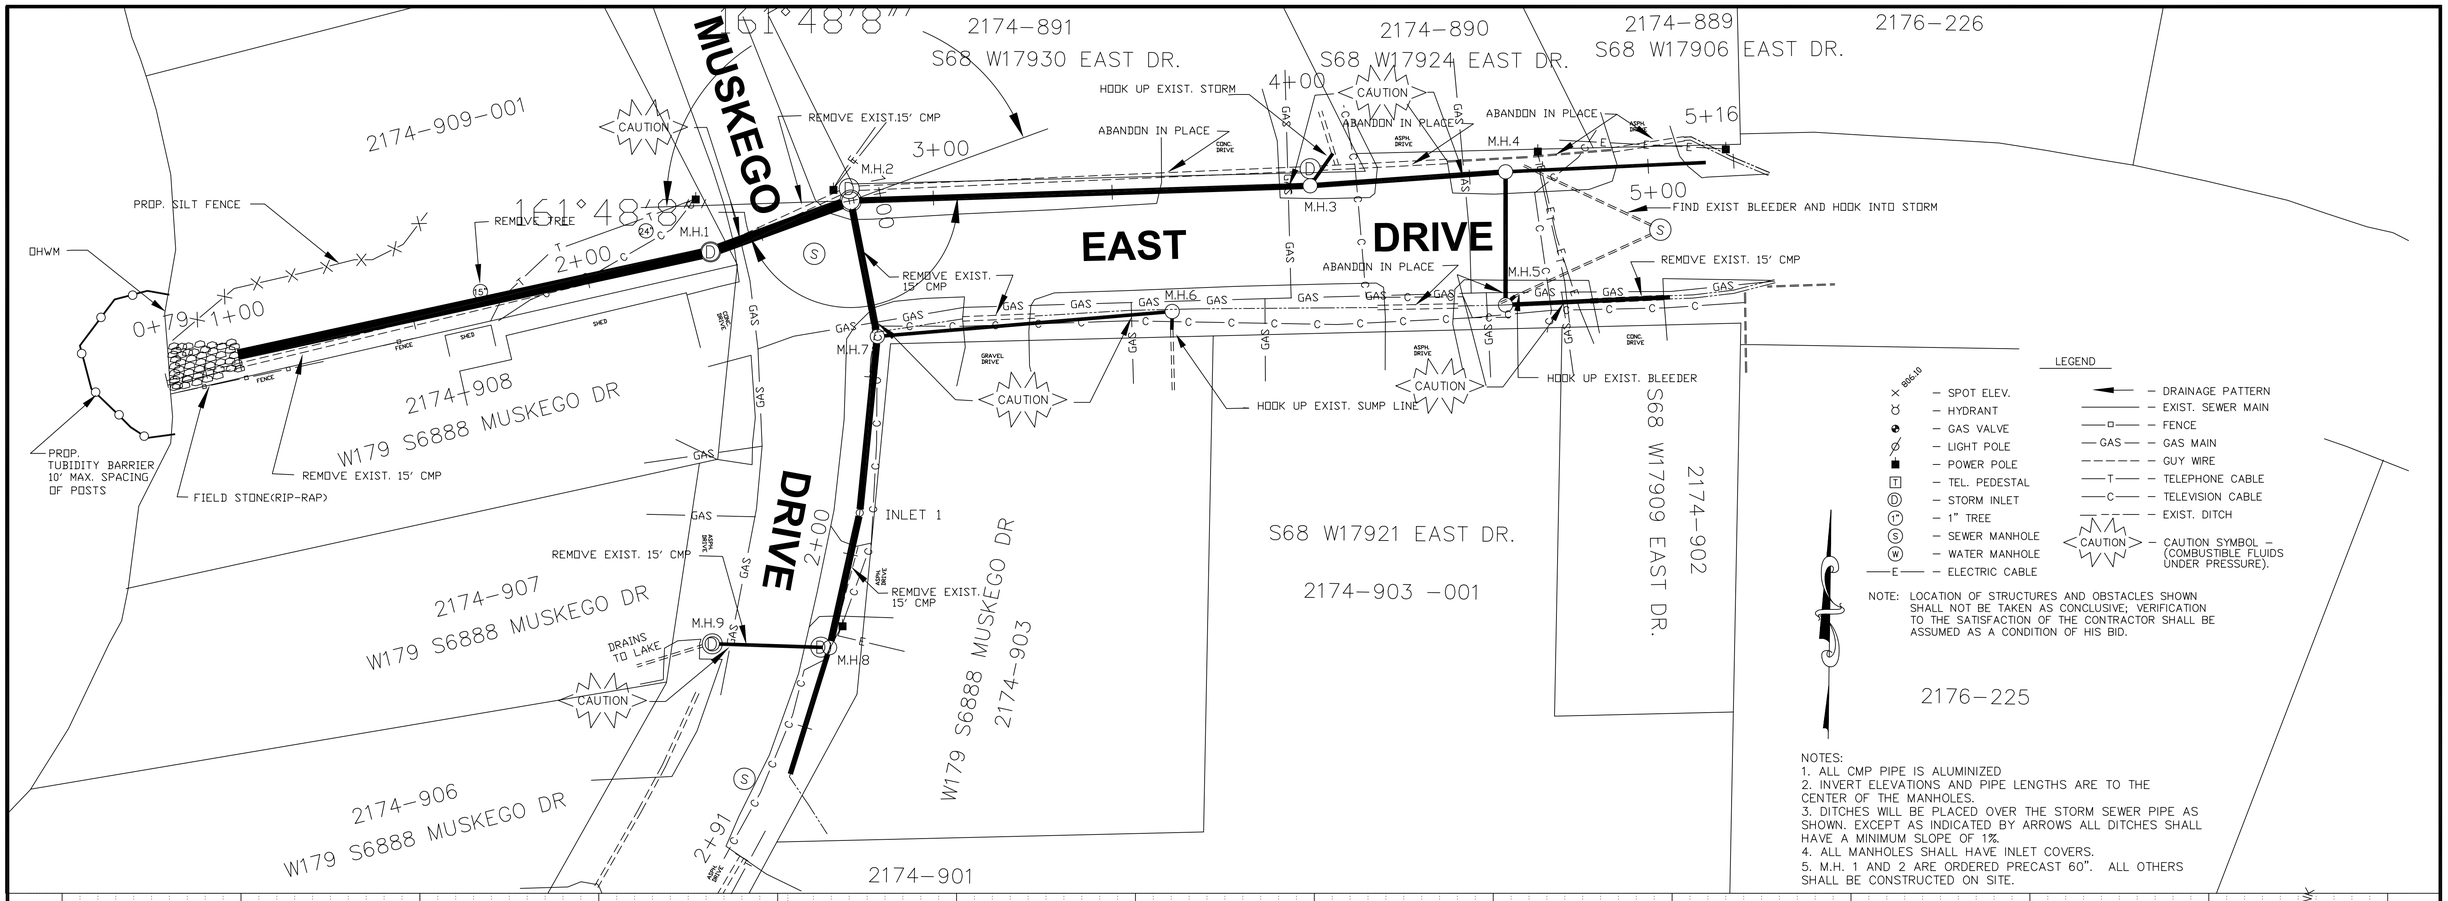


the City of MUSKEGO
ENGINEERING DEPARTMENT
W182 S8200 RACINE AVENUE
MUSKEGO, WISCONSIN 53150
(262) 679-4145 Fax:(262)679-5614
www.ci.muskego.wi.us

# MUSKEGO/EAST STORM SEWER

| | |
|---|---|
| DESIGNED BY: DKS/DRF | DATE: 2/21/2012 |
| DRAFTED BY: DRF | REVISIONS: 2-28-2012, 4-27-2012, 7-24-2012 |
| CHECKED BY: DKS | |
| SCALE: H 1"=20' V 1"=4' | SHEET NO.:1 OF 2 |
| FILE NAME: * | |