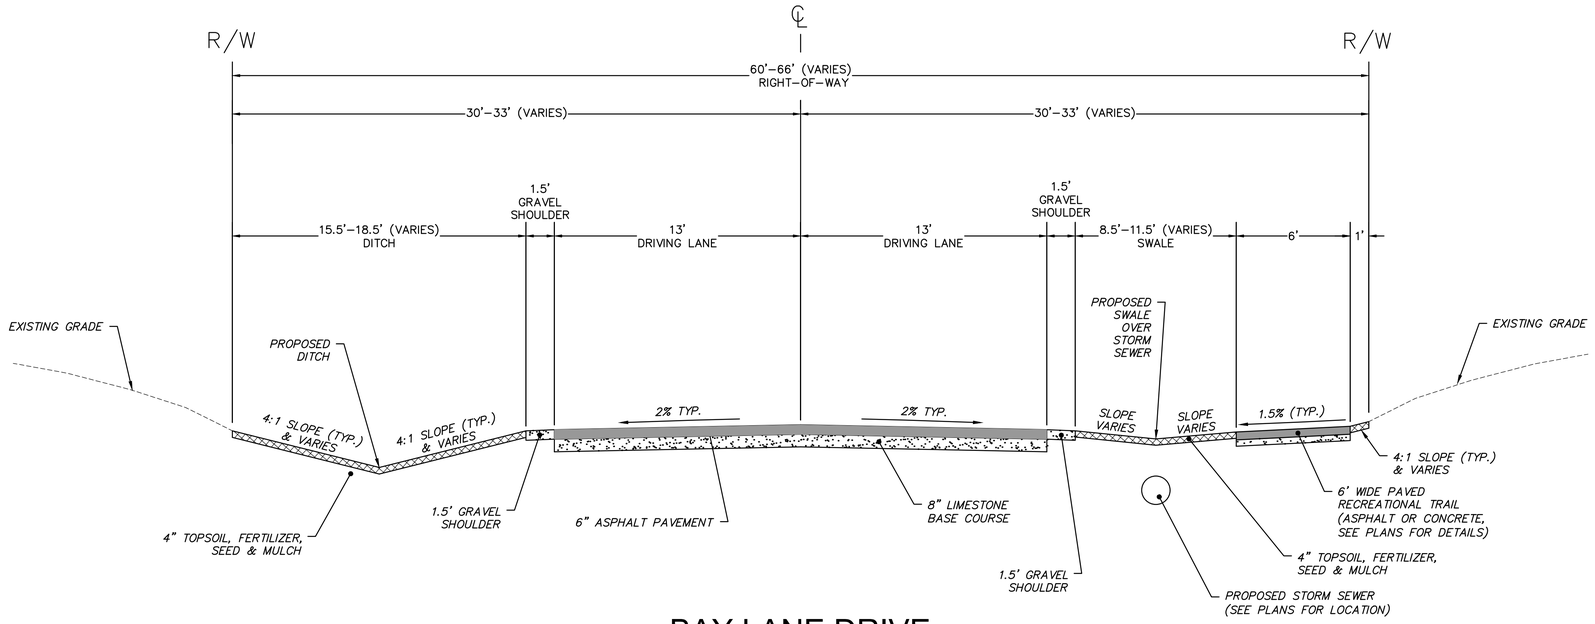

BAY LANE DRIVE
RURAL TYPICAL SECTION

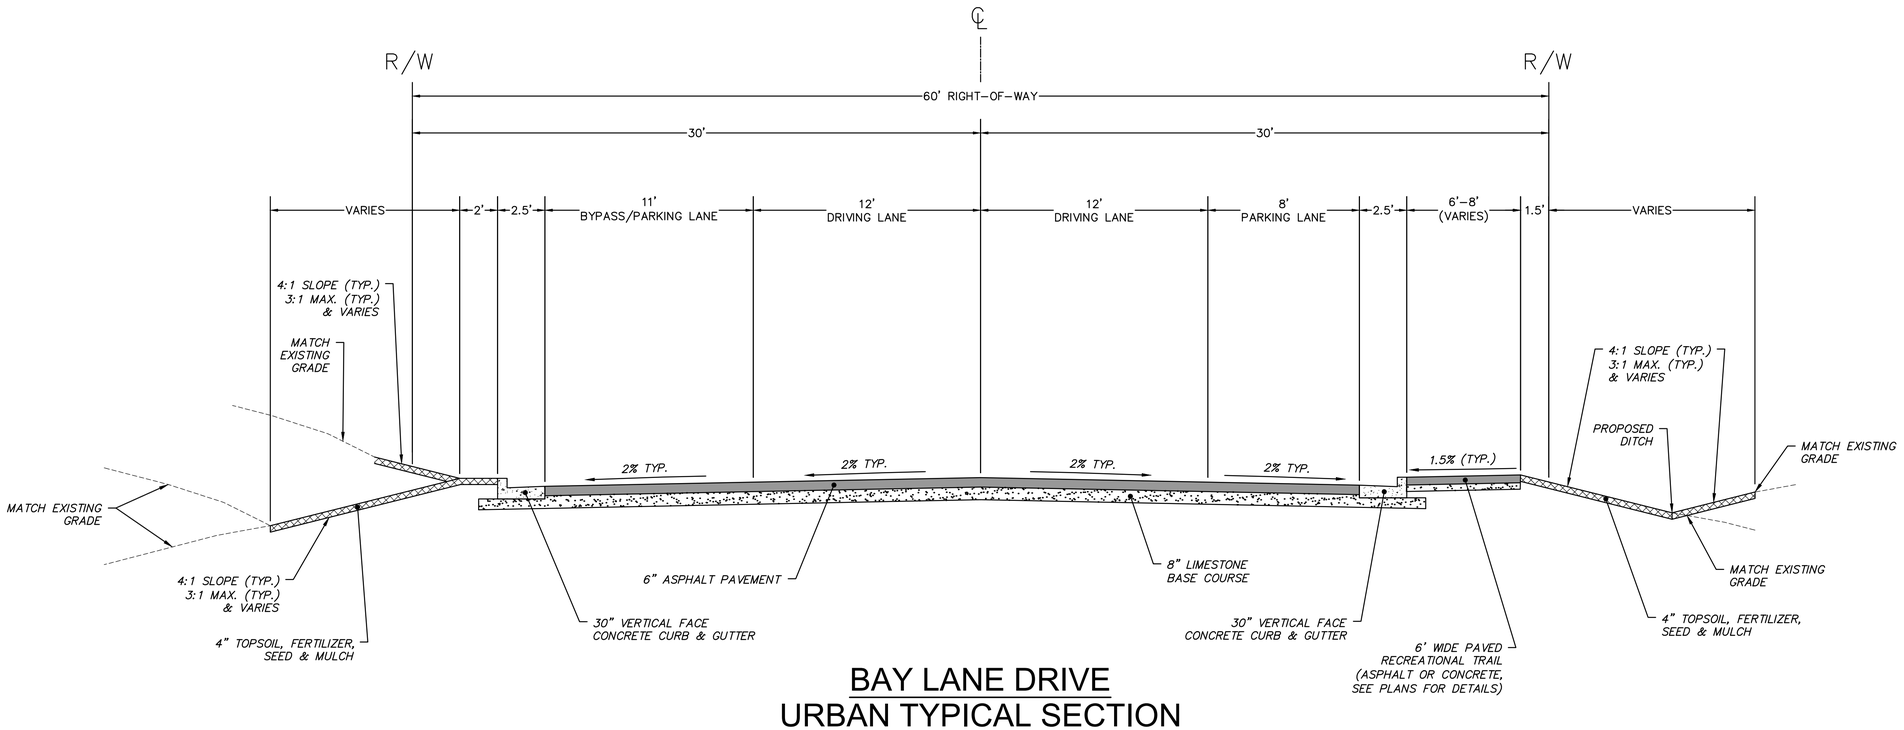

BAY LANE DRIVE
URBAN TYPICAL SECTION

DESCRIPTION	DATE

raSmith
CREATIVITY BEYOND ENGINEERING
16745 W. Bluemound Road
Brookfield, WI 53005-5938
(262) 781-1000
rasmith.com
Brookfield, WI | Appleton, WI | Madison, WI | Cedarburg, WI | Mount Pleasant, WI
Naperville, IL | Pittsburgh, PA | Irvine, CA

CITY OF MUSKEGO
WAUKESHA COUNTY, WISCONSIN

BAY LANE DRIVE
TYPICAL SECTIONS

© COPYRIGHT 2018
R.A. Smith, Inc.

DATE: **8-24-18**
SCALE: **N.T.S.**
JOB NO. **1170593**
PROJECT MANAGER:
TIM G. BARBEAU P.E., P.L.S.
DESIGNED BY: **RMM**
CHECKED BY: **TGB**

SHEET NUMBER
2

H:\1170593\Dwg\Plan Set\1170593-TYP_SEC01.dwg, 2 Typical Section-1, 8/29/2018 8:34:08 AM, rmm